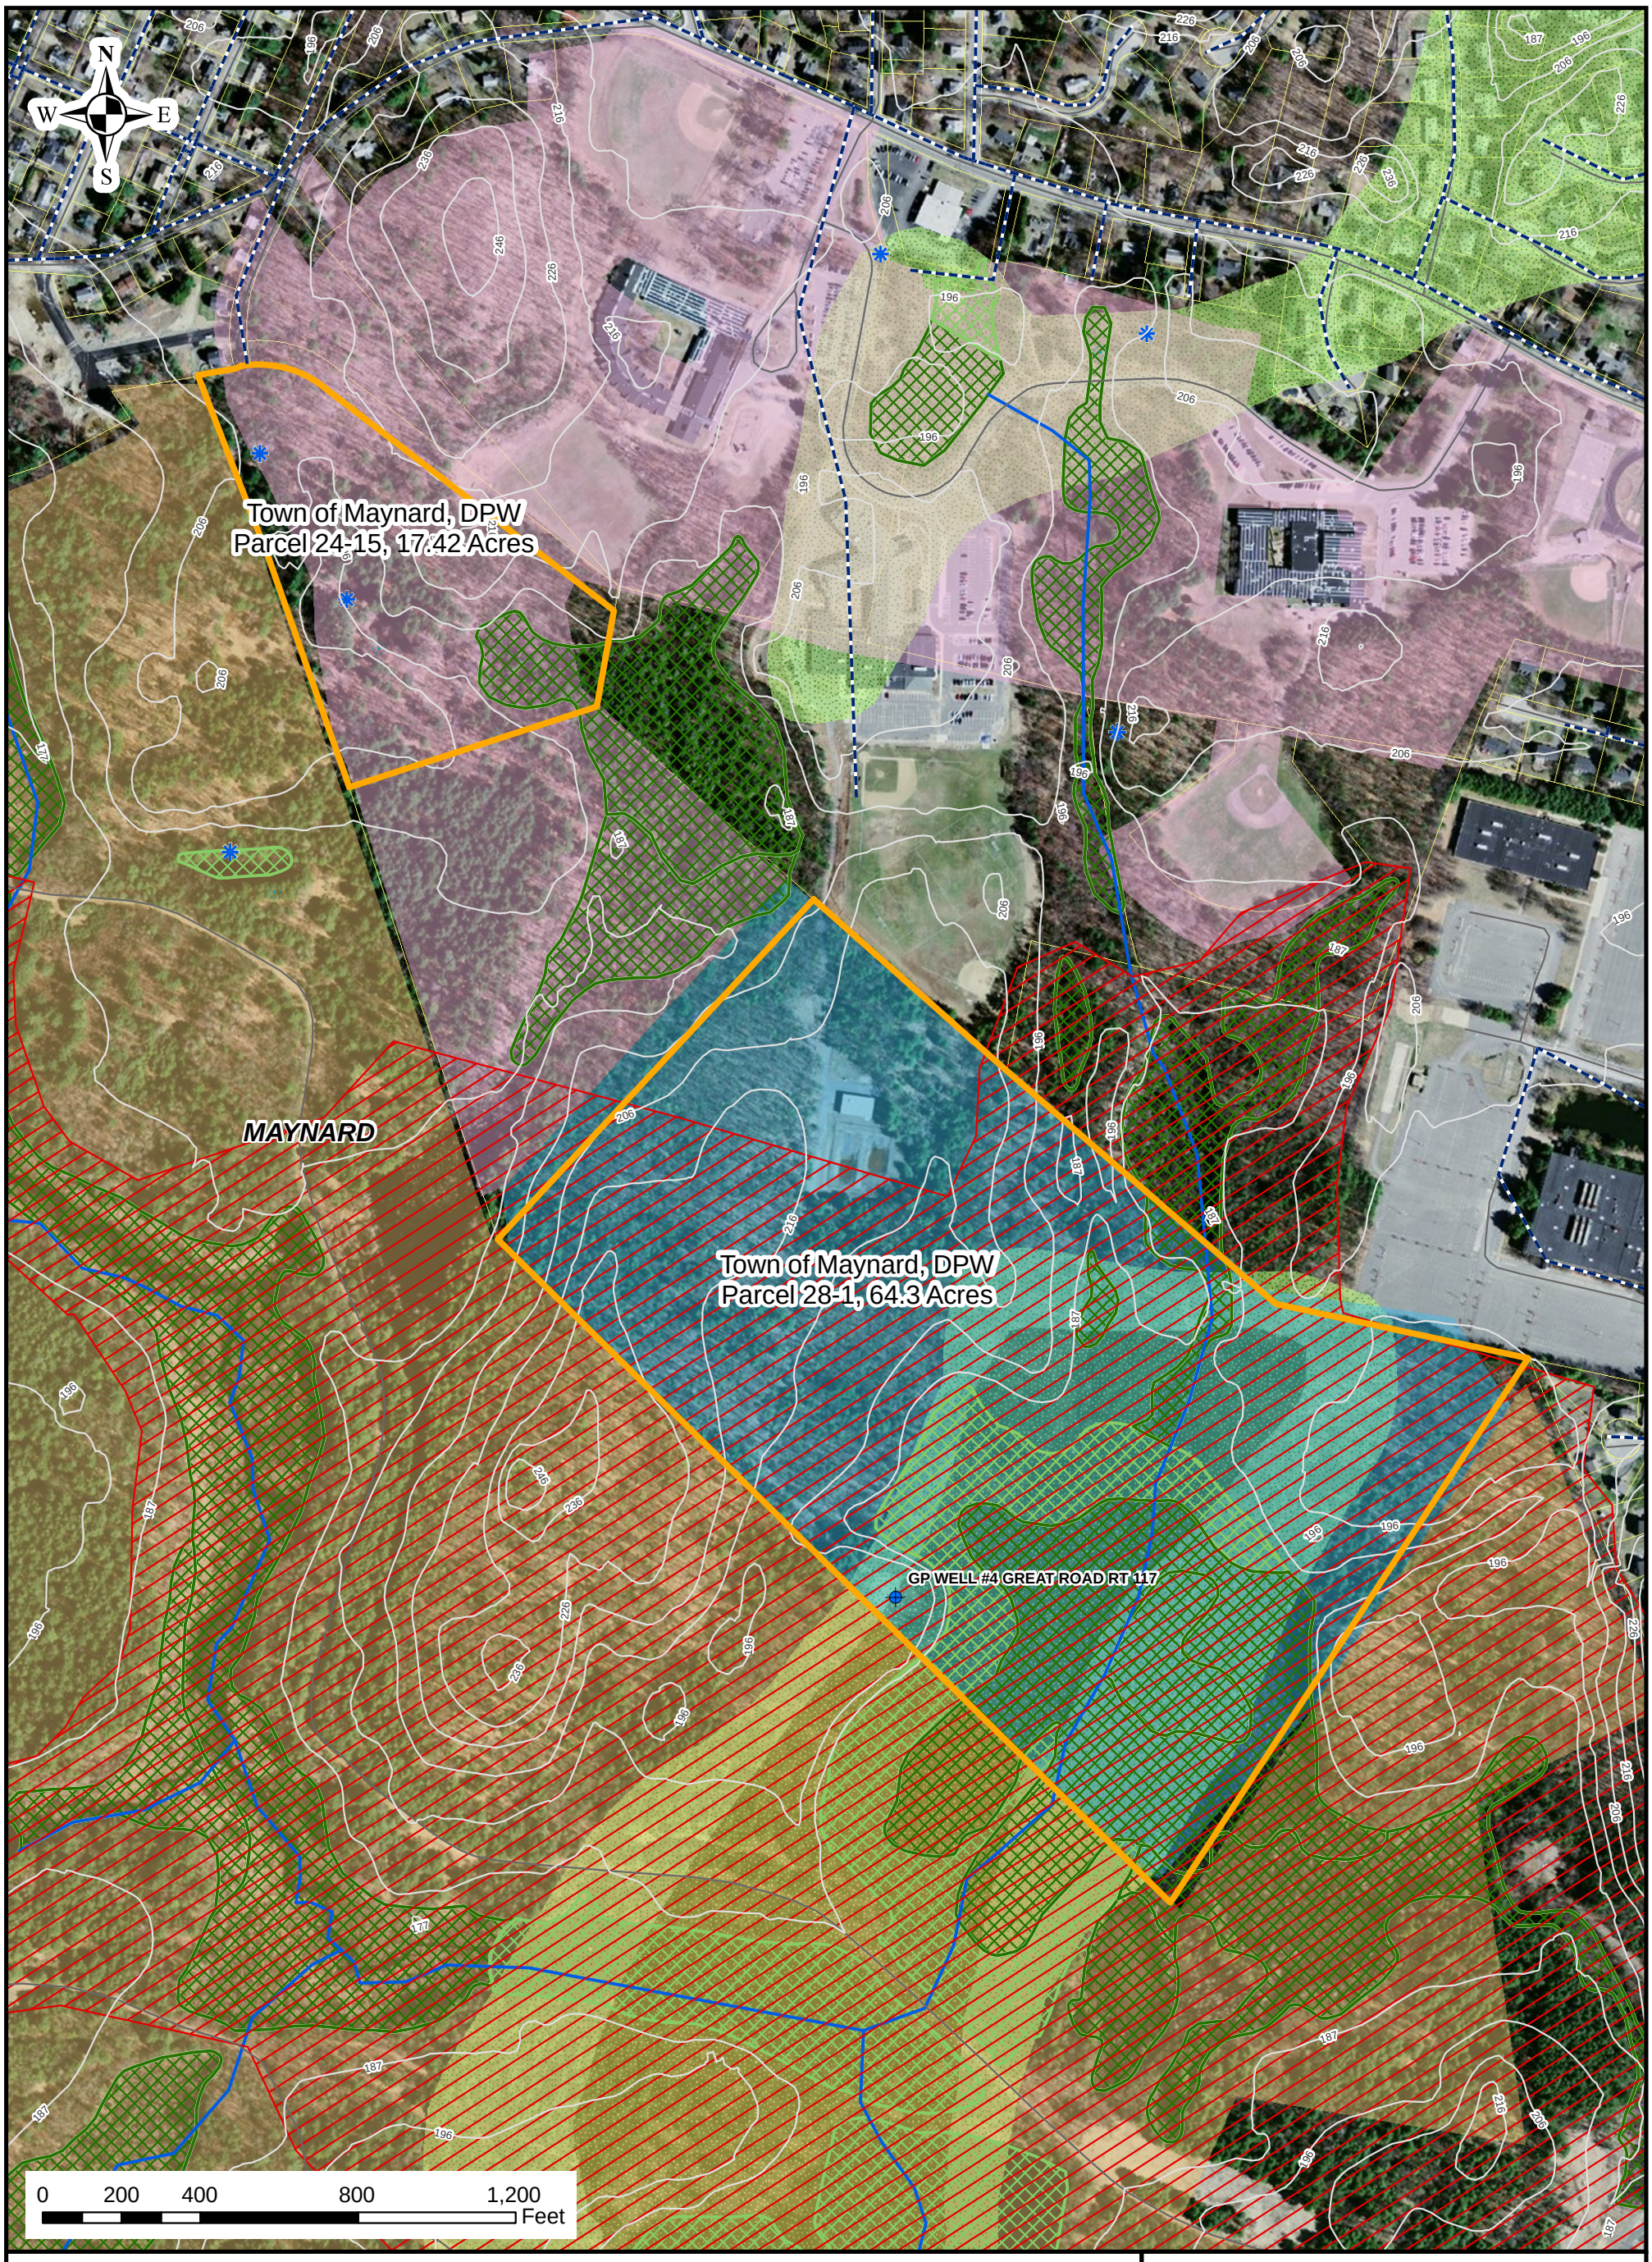

Legend

- Public Water Supply Well
- Contours
- Roads
- Town Water Main Pipe
- Outline of Option 2 & 3 Parcels
- Parcels
- Town Boundary
- ACECs (None in View)
- NHESP Certified Vernal Pools (None in View)
- Potential Vernal Pools
- NHESP Priority Habitats of Rare Species

National Wetland Inventory

- Freshwater Emergent Wetland
- Freshwater Forested/Shrub Wetland
- Rivers and Streams

Protected and Recreational OpenSpace

- Recreation
- Recreation and Conservation
- Water Supply

Aquifers

- High Yield
- Medium Yield

ASSESSMENT OF WATER RESOURCES
DEPARTMENT OF PUBLIC WORKS
MAYNARD, MA

White Pond WTF Siting
Option 2 and 3

FIGURE 2

WOODARD &CURRAN

SCALE: 1" = 400'	DOC: Maynard_WTF_2and3.MXD
DATE: APRIL 2011	JOB NO.: 223699
DRAWN BY: JS	SOURCE: MassGIS