SANITARY SEWER MAP OF

MAYNARD

MASSACHUSETTS

SCALE: 1" = 400'

400 200 0 400 800 1,200 1,600 Feet

0.1 0.05 0 0.1 0.2 0.3 0.4 Miles

PROPERTY LINES CURRENT TO JANUARY 1, 2013

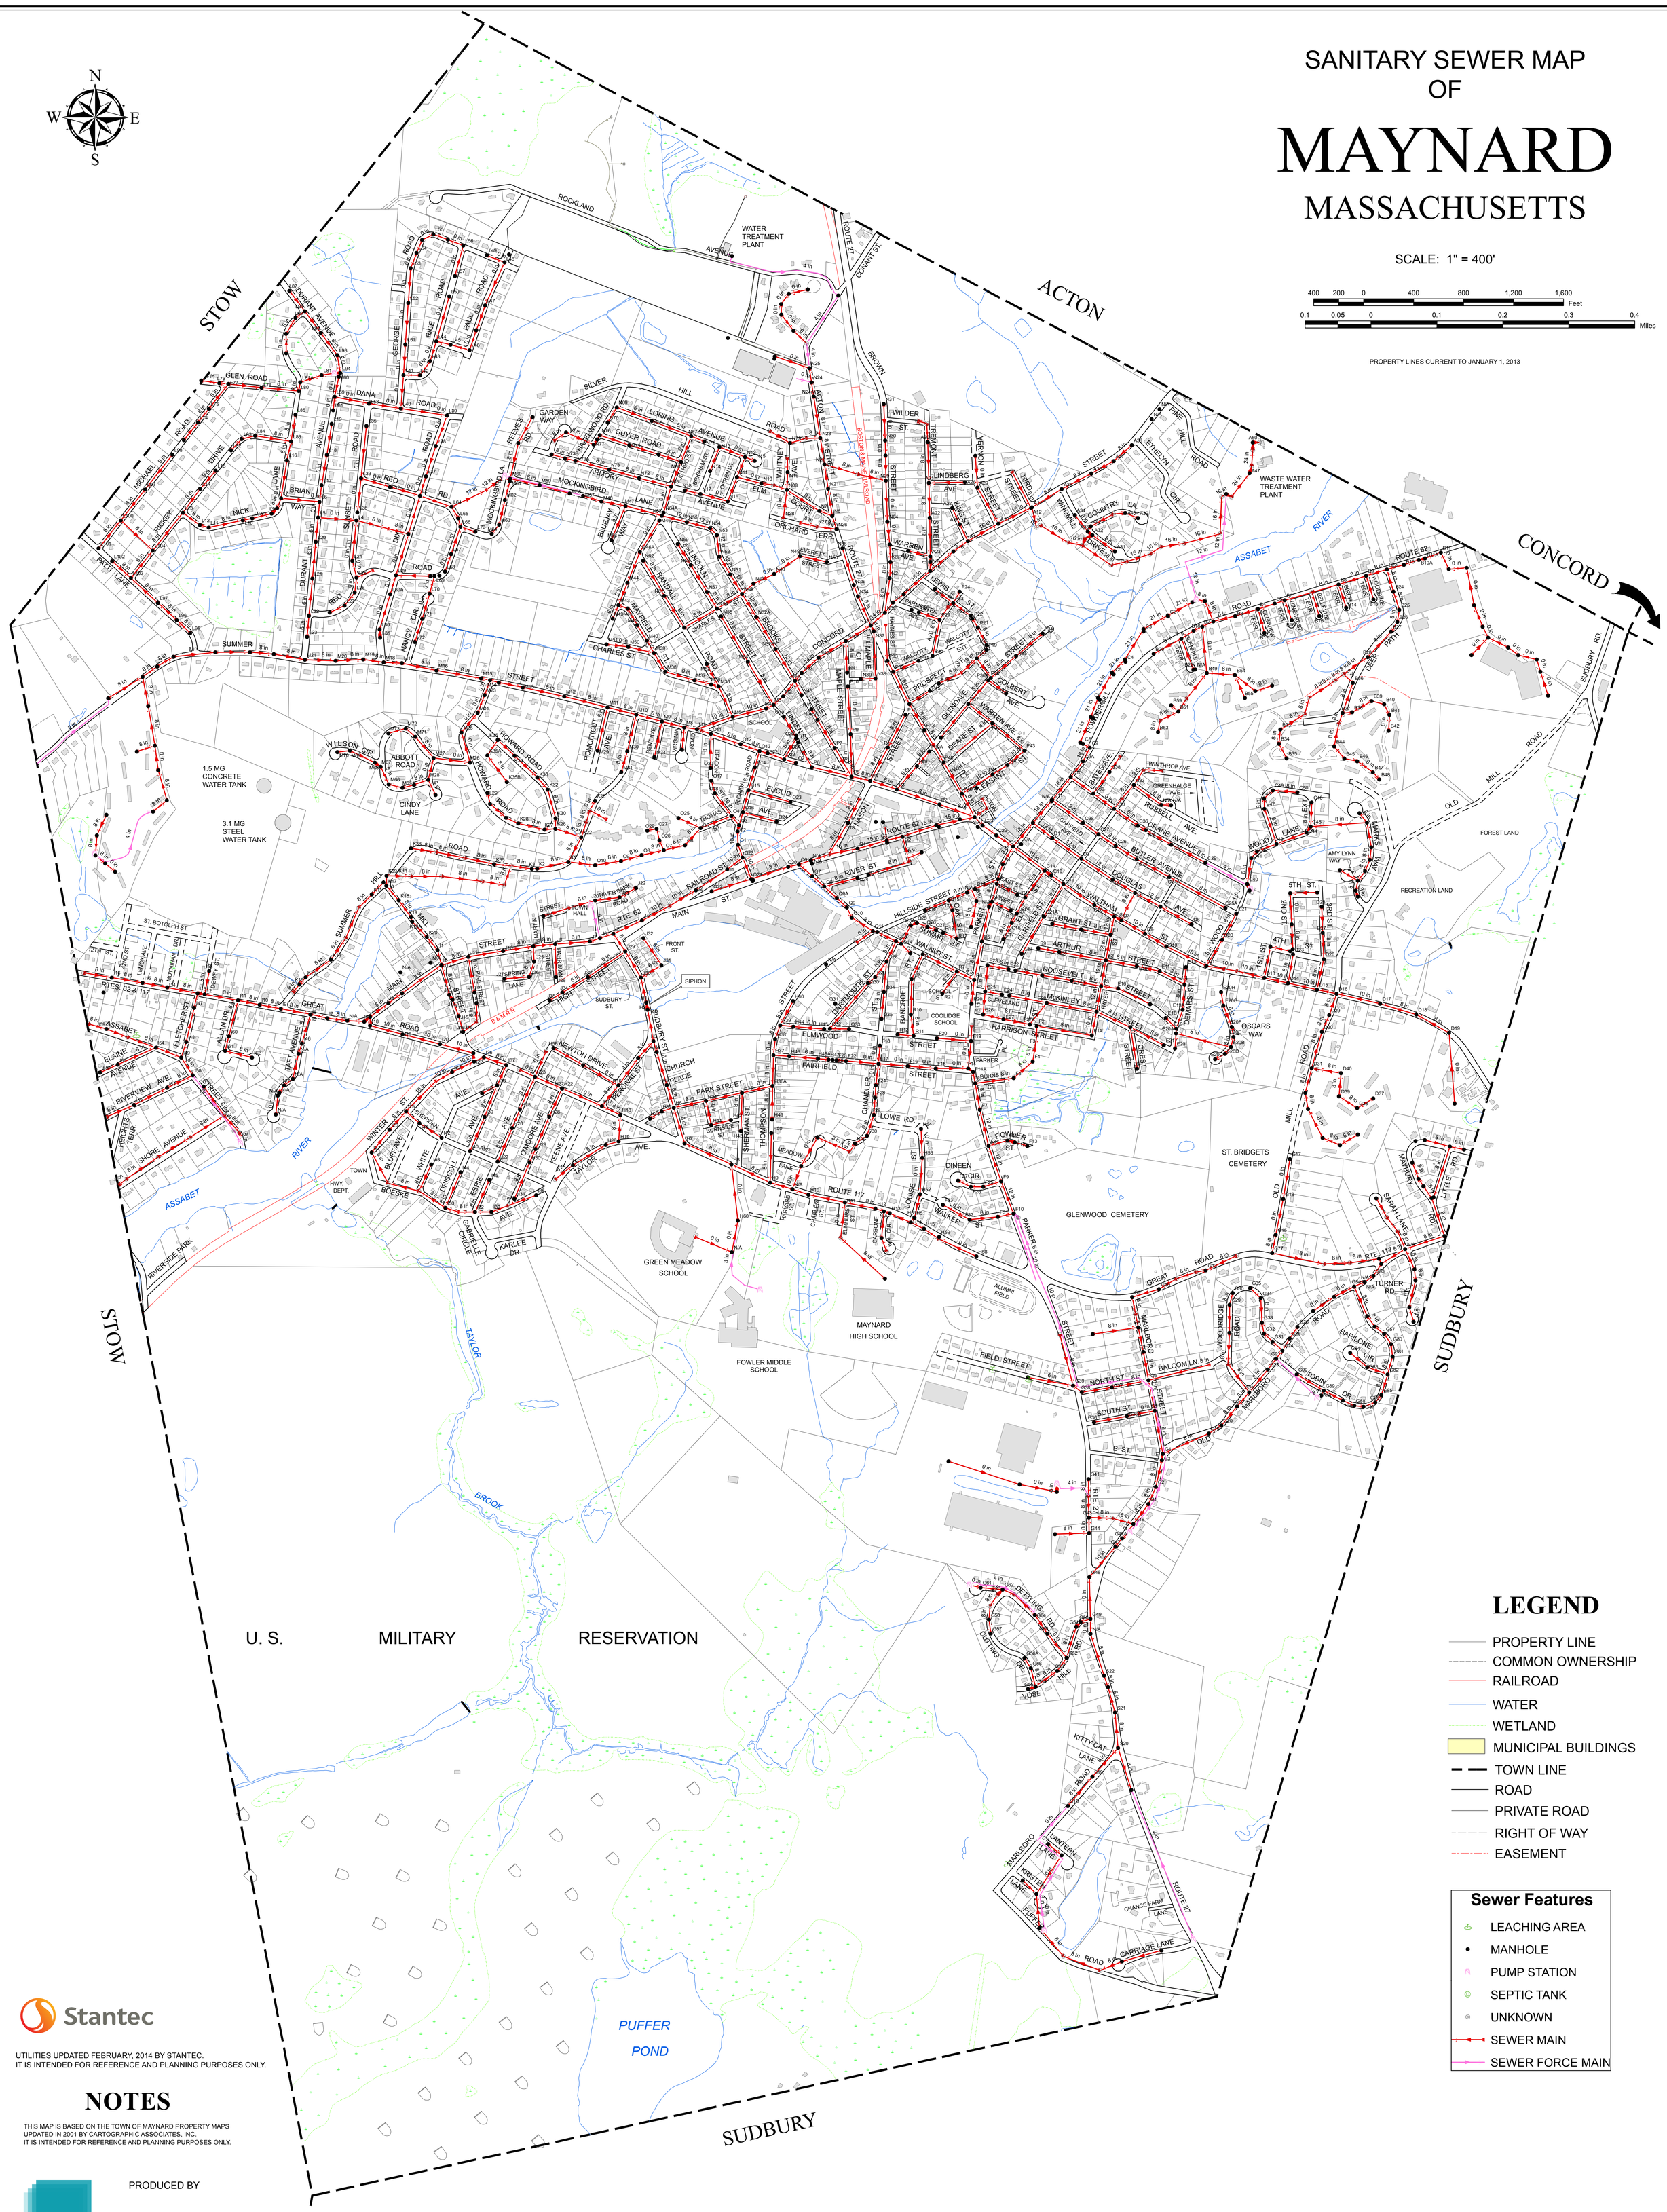

LEGEND

- PROPERTY LINE
- COMMON OWNERSHIP
- RAILROAD
- WATER
- WETLAND
- MUNICIPAL BUILDINGS
- TOWN LINE
- ROAD
- PRIVATE ROAD
- RIGHT OF WAY
- EASEMENT

Sewer Features

- LEACHING AREA
- MANHOLE
- PUMP STATION
- SEPTIC TANK
- UNKNOWN
- SEWER MAIN
- SEWER FORCE MAIN

Stantec

UTILITIES UPDATED FEBRUARY, 2014 BY STANTEC.
IT IS INTENDED FOR REFERENCE AND PLANNING PURPOSES ONLY.

NOTES

THIS MAP IS BASED ON THE TOWN OF MAYNARD PROPERTY MAPS
UPDATED IN 2001 BY CARTOGRAPHIC ASSOCIATES, INC.
IT IS INTENDED FOR REFERENCE AND PLANNING PURPOSES ONLY.

PRODUCED BY

CAI Technologies
Precision Mapping. Geospatial Solutions.

11 PLEASANT STREET, LITTLETON, NH 03561
800.322.4540 - WWW.CAI-TECH.COM